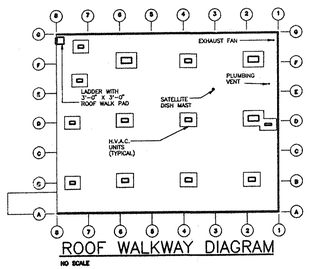

ROOF WALKWAY DIAGRAM

NO SCALE

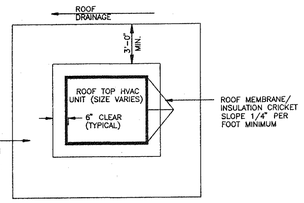

TYPICAL ROOF WALKWAY PAD LAYOUT

NO SCALE

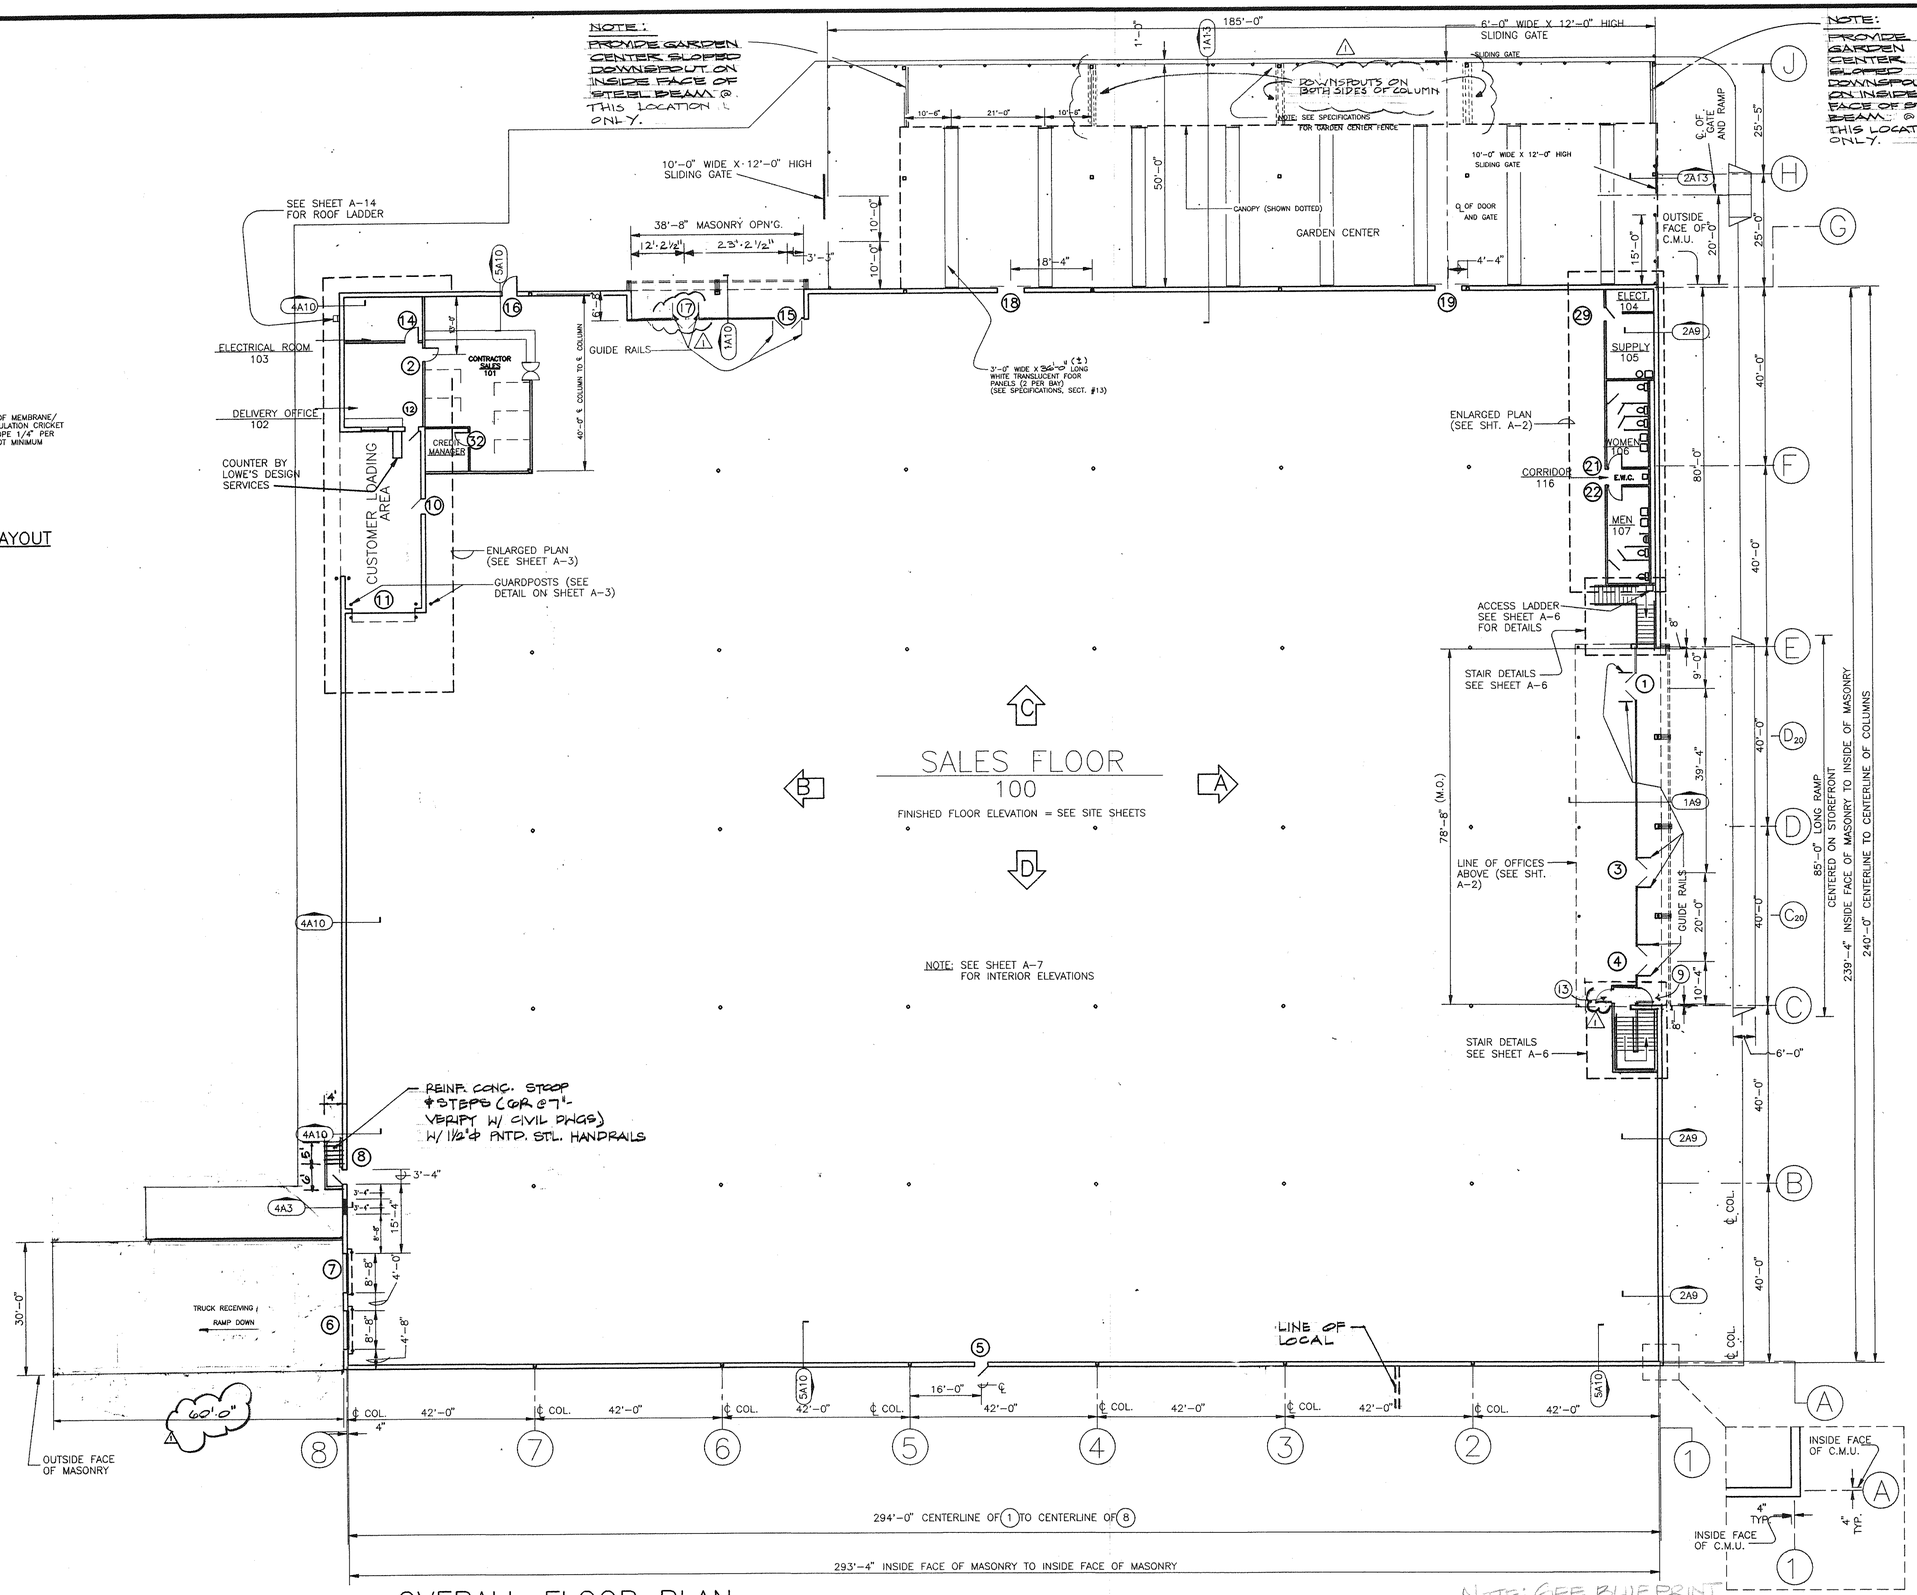

OVERALL FLOOR PLAN

SCALE: 1/16" = 1'-0"

NOTE: SEE BLUEPRINT SHT. A-1

REVISIONS

1 GENERAL REVISIONS (LCIPB) 12-22-87

NARRAMORE ASSOCIATES INC.
ARCHITECTS PLANNERS CONSULTANTS
450 East Park Avenue
Greenville, South Carolina

LOWE'S Companies, Inc.
P. O. Box 1111 N. Wilkesboro, N. C. 28656

OVERALL FLOOR PLAN

PROTOTYPE - 60K RH 2-GUN
LOWE'S OF CHAMBERSBURG, PA.
FRANKLIN CENTER

DRAWN BY | CHECKED | APPROVED

SHEET A-1 OF 14

C11-29-88