COPYRIGHT © 2003 ALL RIGHTS RESERVED – MURRAY JAY MILLER – AIA ALL DESIGN DRAWINGS AND WRITTEN MATERIAL APPEARING HEREIN CONSTITUTE THE ORIGINAL AND UNPUBLISHED WORK OF THE ARCHITECT AND MAY NOT BE DUPLICATED, USED OR DISCLOSED WITHOUT THE WRITTEN CONSENT OF THE ARCHITECT.

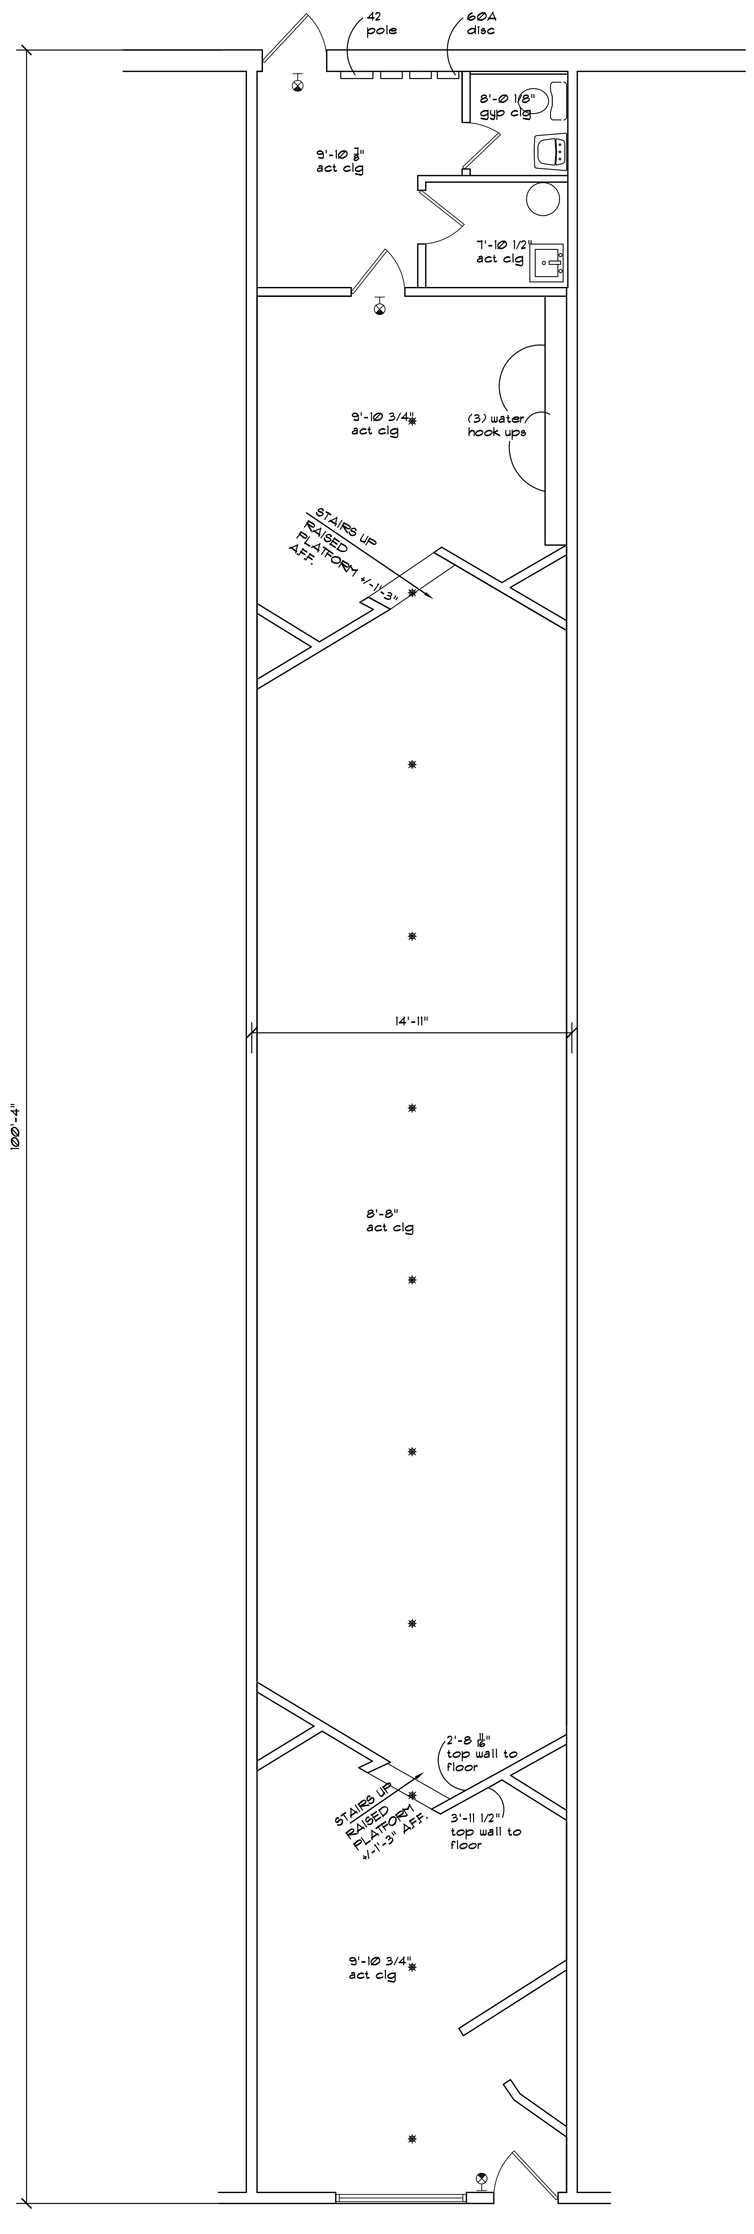

A
EX-1

1 EX-1 EXISTING FLOOR PLAN

SCALE: 1/4"=1'-0"

1,496 SF

UTILITY NOTES :

-EXISTING ELECTRIC 60A, 42 POLE PANEL

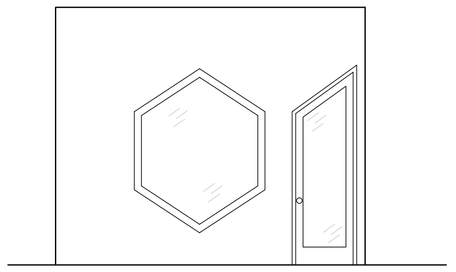

A EX-1 EXISTING FRONT ELEVATION

SCALE: 1/4"=1'-0"

Murray Jay Miller
Architects
Suite 300 138 South Main Street Wilkes-Barre, Pennsylvania 18701-1601
(570) 822-4141 Voice (570) 822-4546 Fax info@murrayjmiller.com E-mail www.murrayjmiller.com Website

OWNER:
WP Realty
940 Haverford Rd
Bryn Mawr, PA 19010

Plaza 15
(Vacant Space #4)
Lewisburg, PA

DATE:
January 11, 2007

PROJ NO:
25075

DWG TITLE:
Existing Floor Plan

REVISIONS

NUMBER	DATE	DESCRIPTION

DWG NO:
EX-1
OF 1