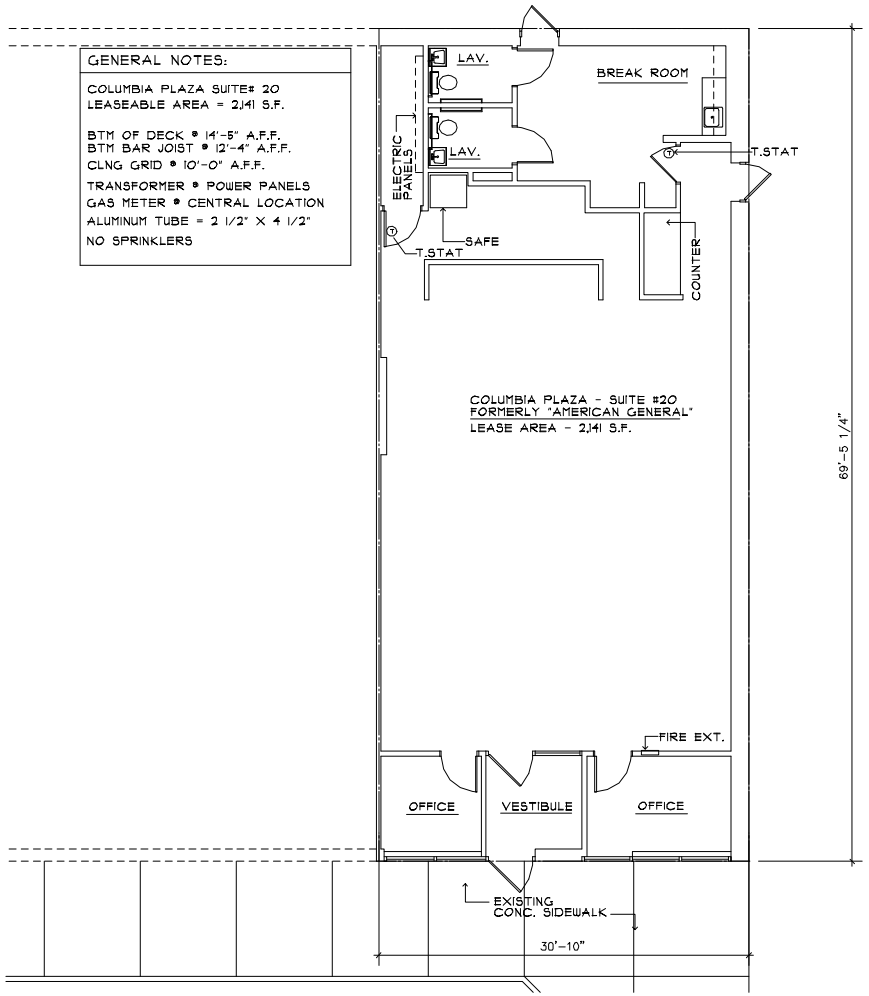

FLOOR PLAN
SCALE: 1/16" = 1'-0"

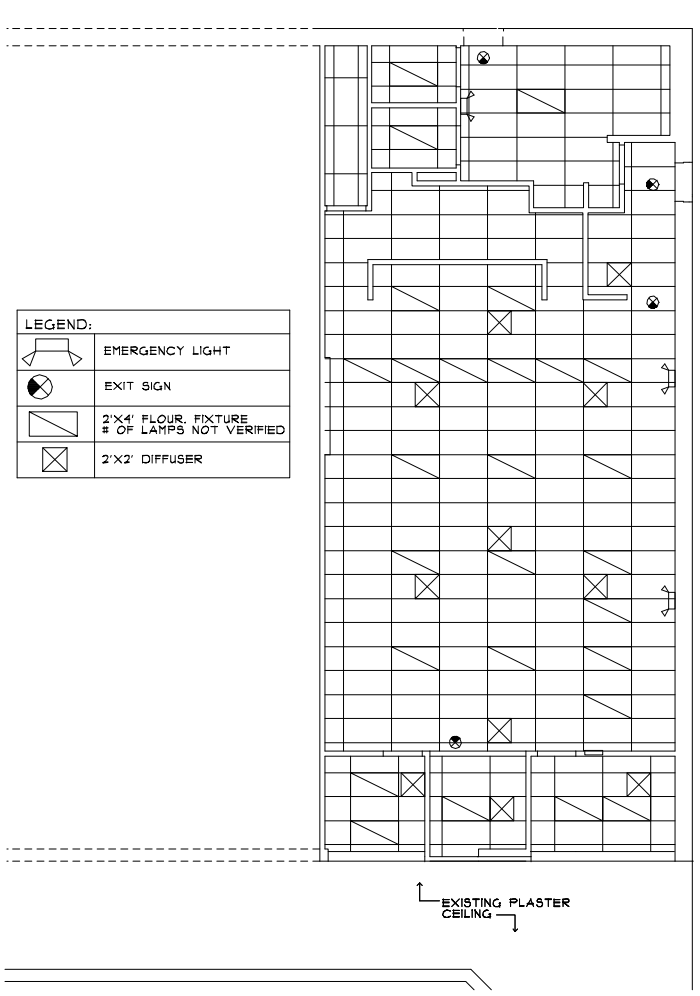

REFLECTED CEILING PLAN
SCALE: 1/16" = 1'-0"

PARDI PARTNERSHIP
ARCHITECTS P.C.
399 ALEXANDER STREET
ROCHESTER, NEW YORK 14607
TEL: (585) 454-4670
FAX: (585) 454-4686
office@pardiarchs.com

WARNING: IT IS VIOLATION OF THE LAW FOR ANY PERSON, UNLESS ACTING UNDER THE DIRECTIONS A LICENSED ARCHITECT TO ALTER IN ANY WAY, PLANS, SPECIFICATIONS, OR REPORTS TO WHICH THE SEAL OF AN ARCHITECT HAS BEEN APPLIED IF AN ITEM BEARING THE SEAL OF AN ARCHITECT IS ALTERED, THE ALTERING ARCHITECT SHALL AFFIX TO THE ITEM THE SEAL AND THE NOTATION "ALTERED BY" FOLLOWED BY THEIR SIGNATURE AND THE DATE OF SUCH ALTERATION, AND A SPECIFIC DESCRIPTION OF THE ALTERATION.
REFERENCE: STATE OF NEW YORK EDUCATION LAW, PART 69 - ARCHITECTURE 7209(2); 7/94

ARCHITECT

WHEN PLANS OR SPECIFICATIONS BEAR THE SEAL AND SIGNATURE OF A LICENSED PROFESSIONAL SUCH LICENSED PROFESSIONAL SHALL ALSO INCLUDE A WRITTEN STATEMENT THAT TO THE BEST OF HIS/HER KNOWLEDGE, BELIEF AND PROFESSIONAL JUDGEMENT, SUCH PLANS ARE IN COMPLIANCE WITH THIS CODE

WP REALTY
COLUMBIA PLAZA
501 COLUMBIA TURNPIKE
ALBANY, NEW YORK 12144

PROJECT NO.:	22107
DATE:	04/23/07
DRAWN BY:	JMD
SCALE:	1/16" = 1'-0"
CHECKED BY:	x

REVISIONS

NO.	DATE	SCOPE

DRAWING TITLE:
FLOOR PLAN

DRAWING NUMBER:
A2.1
SUITE #20