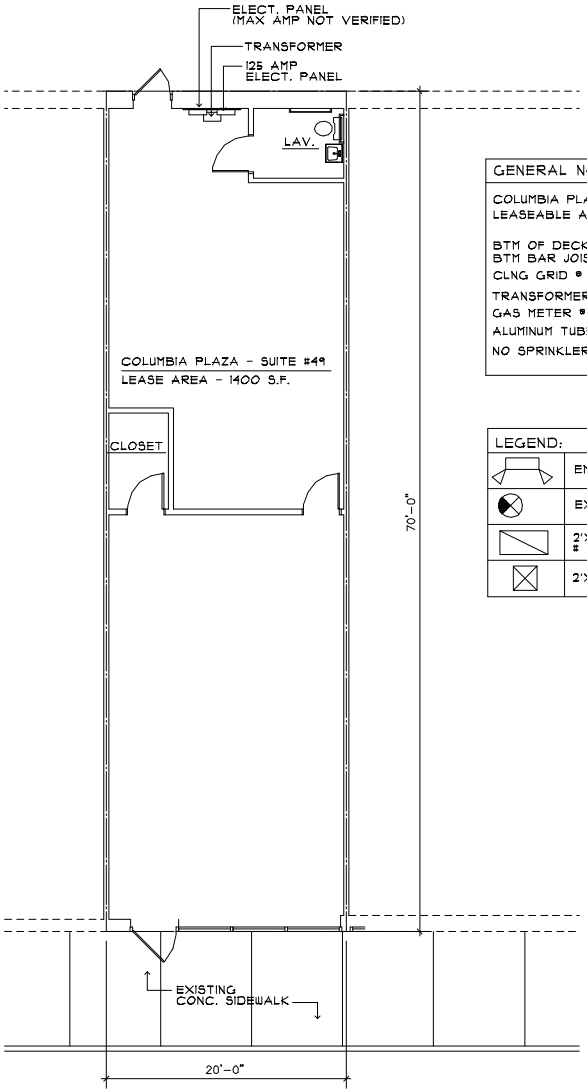

FLOOR PLAN

SCALE: 1/16" = 1'-0"

GENERAL NOTES:

COLUMBIA PLAZA SUITE# 59
LEASEABLE AREA = 1400 S.F.

BTM OF DECK @ 14'-5" A.F.F.
BTM BAR JOIST @ 12'-4" A.F.F.
CLNG GRID @ 10'-0" A.F.F.
TRANSFORMER @ POWER PANELS
GAS METER @ CENTRAL LOCATION
ALUMINUM TUBE = 2 1/2" X 4 1/2"
NO SPRINKLERS

LEGEND:

	EMERGENCY LIGHT
	EXIT SIGN
	2'X4' FLOUR. FIXTURE # OF LAMPS NOT VERIFIED
	2'X2' DIFFUSER

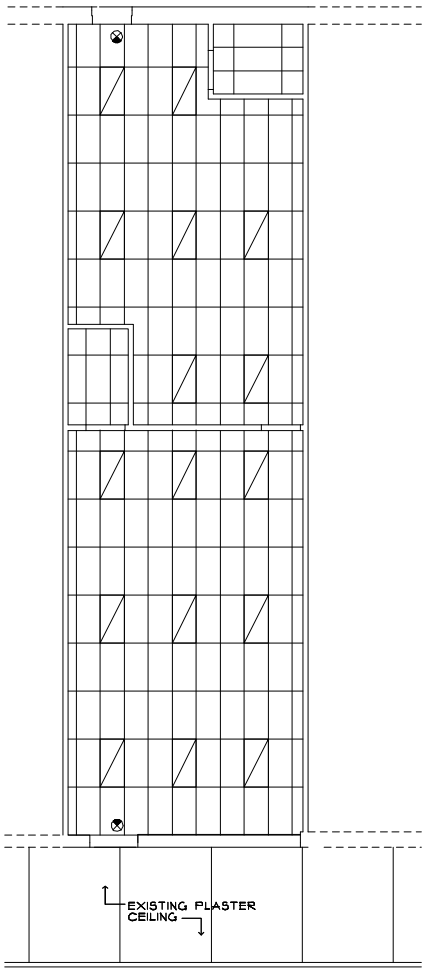

REFLECTED CEILING PLAN

SCALE: 1/16" = 1'-0"

PARDI PARTNERSHIP
ARCHITECTS P.C.
399 ALEXANDER STREET
ROCHESTER, NEW YORK 14607
TEL: (585) 454-4670
FAX: (585) 454-4686
office@pardiarchs.com

EARNING: IT IS VIOLATION OF THE LAW FOR ANY PERSON, UNLESS ACTING UNDER THE DIRECTIONS A LICENSED ARCHITECT TO ALTER IN ANY WAY, PLANS, SPECIFICATIONS, OR REPORTS TO WHICH THE SEAL OF AN ARCHITECT HAS BEEN APPLIED IF AN ITEM BEARING THE SEAL OF AN ARCHITECT IS ALTERED, THE ALTERING ARCHITECT SHALL APPIX TO THE ITEM THE SEAL AND THE NOTATION "ALTERED BY" FOLLOWED BY THERE SIGNATURE AND THE DATE OF SUCH ALTERATION, AND A SPECIFIC DESCRIPTION OF THE ALTERATION

REFERENCE: STATE OF NEW YORK
EDUCATION LAW, PART 69 - ARCHITECTURE
(69,5(B)) 7/94

ARCHITECT

WHEN PLANS OR SPECIFICATIONS BEAR THE SEAL AND SIGNATURE OF A LICENSED PROFESSIONAL, SUCH LICENSED PROFESSIONAL SHALL ALSO INCLUDE A WRITTEN STATEMENT THAT TO THE BEST OF HIS/HER KNOWLEDGE, BELIEF AND PROFESSIONAL JUDGEMENT, SUCH PLANS ARE IN COMPLIANCE WITH THIS CODE

WP REALTY
COLUMBIA PLAZA
501 COLUMBIA TURNPIKE
ALBANY, NEW YORK 12144

PROJECT NO.:	22107
DATE:	04/23/07
DRAWN BY:	JMD
SCALE:	1/16" = 1'-0"
CHECKED BY:	x

REVISIONS

NO.	DATE	SCOPE

DRAWING TITLE:
FLOOR PLAN

DRAWING NUMBER:
A2.1
SUITE #59