COPYRIGHT © 2003 ALL RIGHTS RESERVED – MURRAY JAY MILLER – AIA ALL DESIGN DRAWINGS AND WRITTEN MATERIAL APPEARING HEREIN CONSTITUTE THE ORIGINAL AND UNPUBLISHED WORK OF THE ARCHITECT AND MAY NOT BE DUPLICATED, USED OR DISCLOSED WITHOUT THE WRITTEN CONSENT OF THE ARCHITECT.

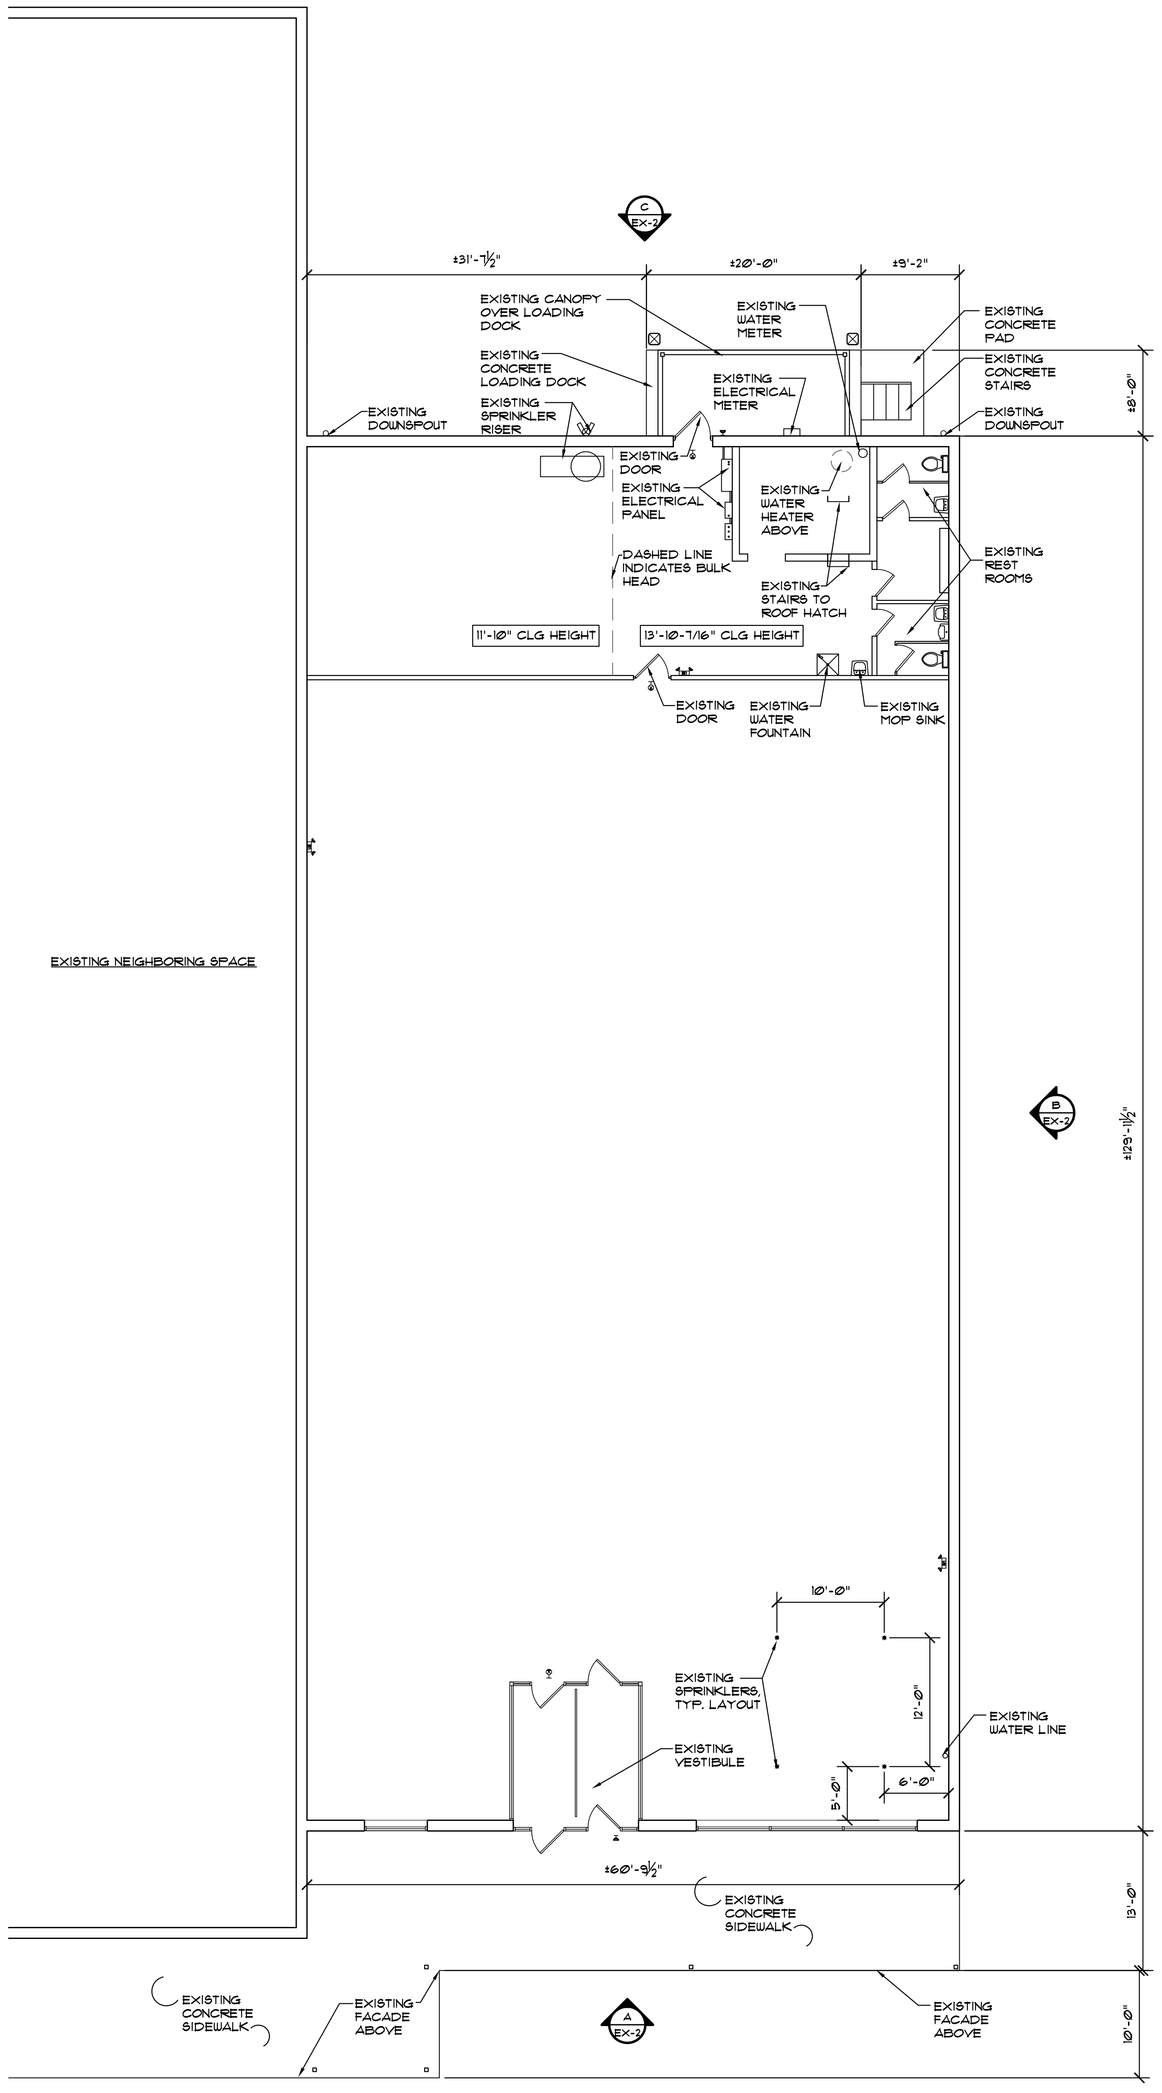

1
EX-1

EXISTING FLOOR PLAN

SCALE: 3/32"=1'-0"

+/- 7,900 SF

UTILITY NOTES :

-EXISTING ELECTRIC IS 600A.

PPL POLES - NUMBER 33124 N-22948

NUMBER 33124 N-22941

-SANITARY IS ASSUMED TO EXIT UPPER RIGHT HAND CORNER

-WATER IS IN REAR - COMES INTO UTILITY ROOM.

-THERE DOES NOT APPEAR TO BE GAS ON SITE

Murray Jay Miller
Architects
Suite 300 138 South Main Street Wilkes-Barre, Pennsylvania 18701-1601
(570) 822-4141 Voice (570) 822-4546 Fax info@murrayjmiller.com E-mail www.murrayjmiller.com Website

STAMP:

OWNER:
WP Realty
940 Haverford Rd
Bryn Mawr, PA 19010

Ames Plaza
(Existing Vacant Space)
Shamokin, PA

DATE:
January 4, 2007

PROJ NO:
27003

DWG TITLE:
Existing Floor Plan

REVISIONS

NUMBER	DATE	DESCRIPTION

DWG NO:
EX-1
OF 2