COPYRIGHT © 2003 ALL RIGHTS RESERVED – MURRAY JAY MILLER – AIA ALL DESIGN DRAWINGS AND WRITTEN MATERIAL APPEARING HEREIN CONSTITUTE THE ORIGINAL AND UNPUBLISHED WORK OF THE ARCHITECT AND MAY NOT BE DUPLICATED, USED OR DISCLOSED WITHOUT THE WRITTEN CONSENT OF THE ARCHITECT.

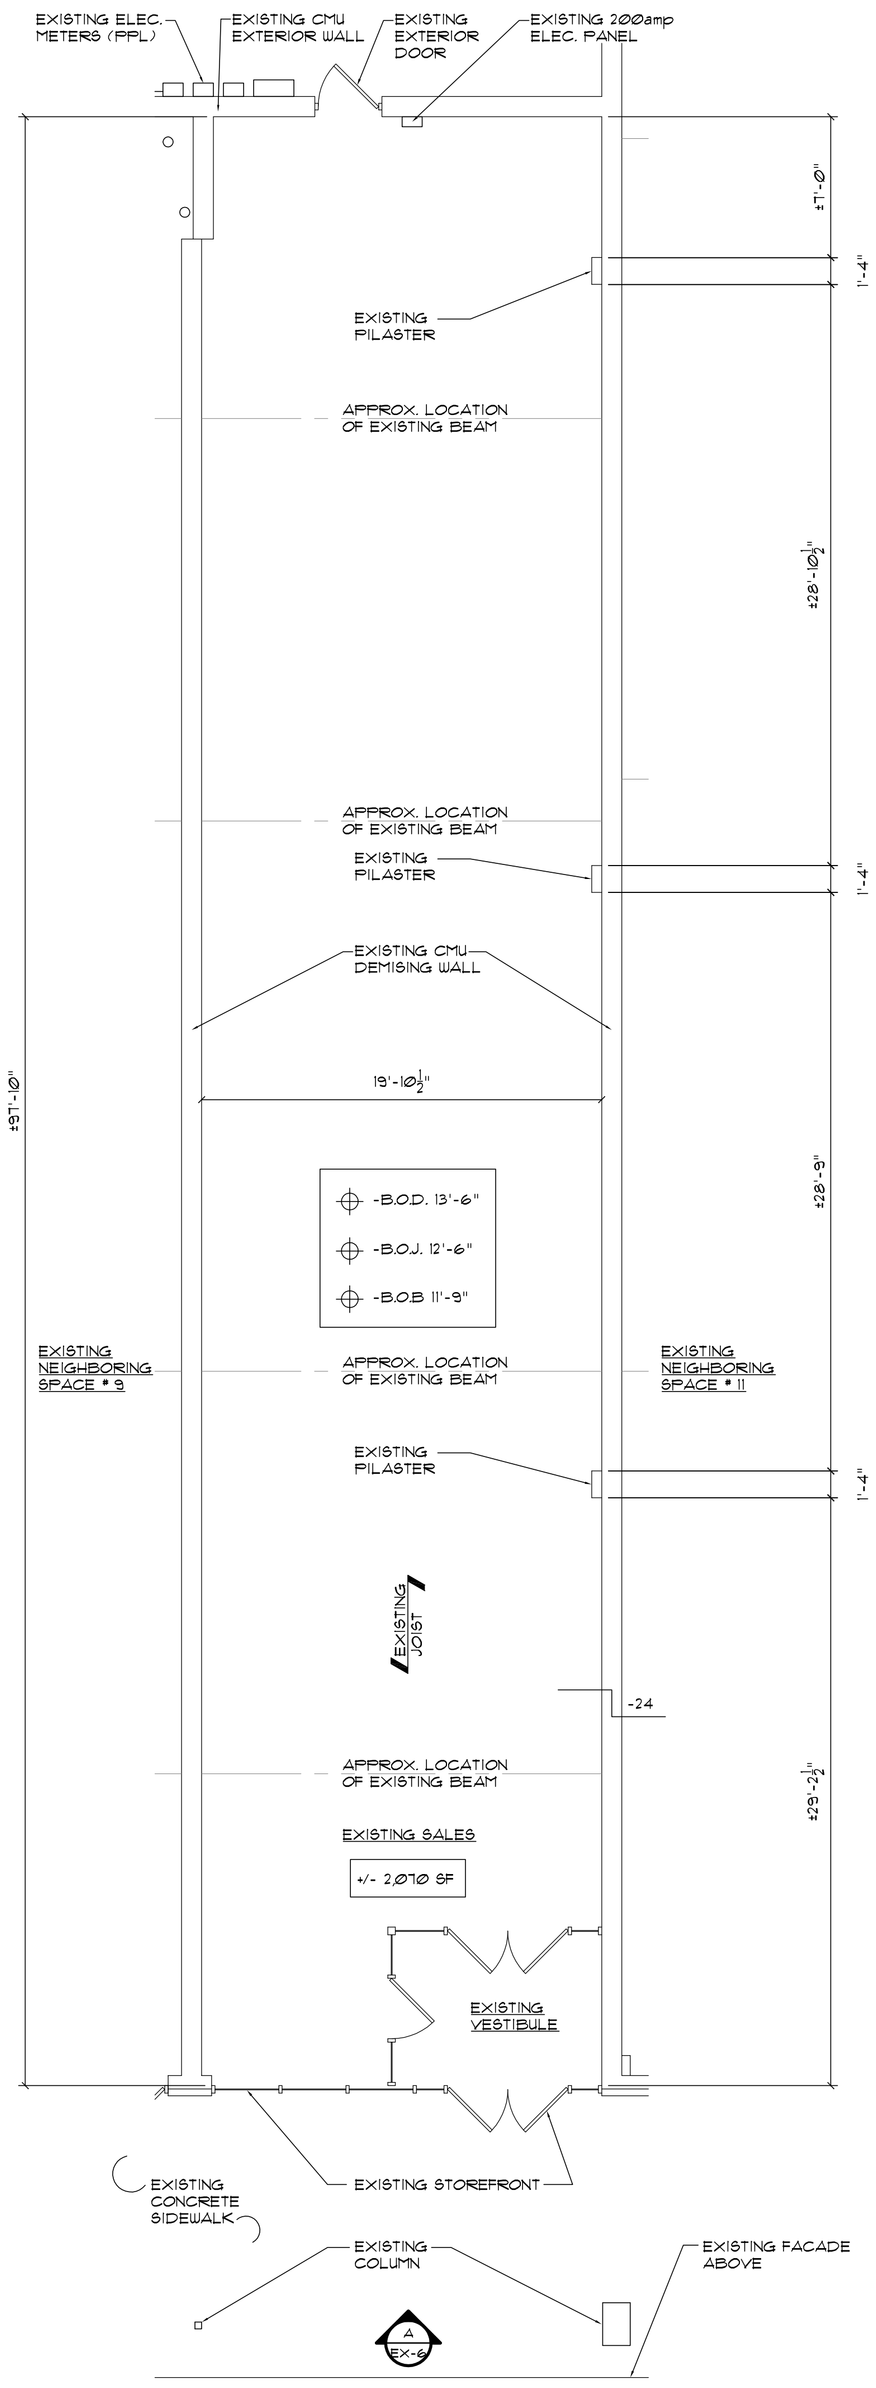

1 EX-6 **EXISTING FLOOR PLAN (SPACE #10 / 276)**

SCALE: 3/16"=1'-0"

NO SPRINKLERS
SPACE # 9 & # 10 - SAME FLOOR ELEVATION

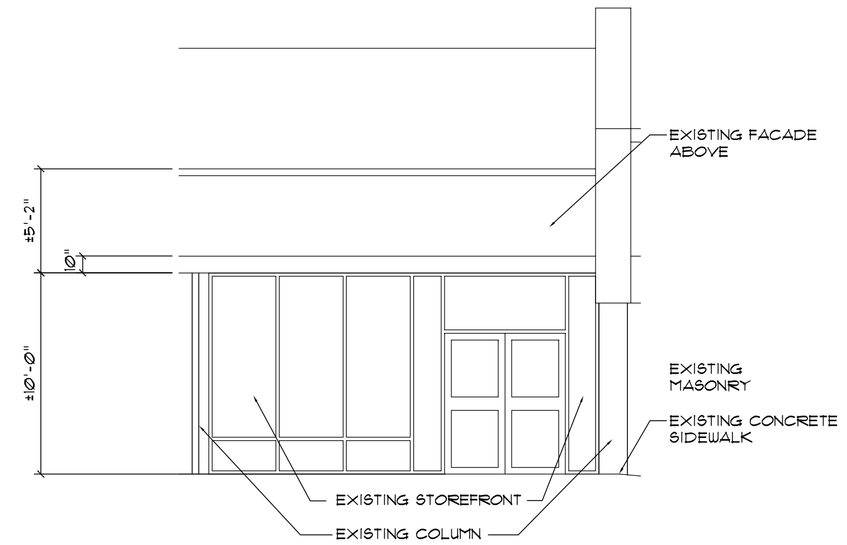

A EX-6 **EXISTING FRONT ELEVATION**

SCALE: ¼"=1'-0"

REVISIONS		
NUMBER	DATE	DESCRIPTION

Murray Jay Miller
ARCHITECTURE
Suite 300 138 South Main Street Wilkes-Barre, Pennsylvania 18701-1601
(570) 822-4141 Voice (570) 822-4546 Fax info@murrayjaymiller.com E-mail www.murrayjaymiller.com Website

OWNER:
WP REALTY
940 Haverford Road
Bryn Mawr, PA

Valmont Plaza
West Hazelton, PA

DATE:
APRIL 4, 2008

PROJ NO:
27032.02

DWG TITLE:
SPACE 10

DWG NO:
EX-6